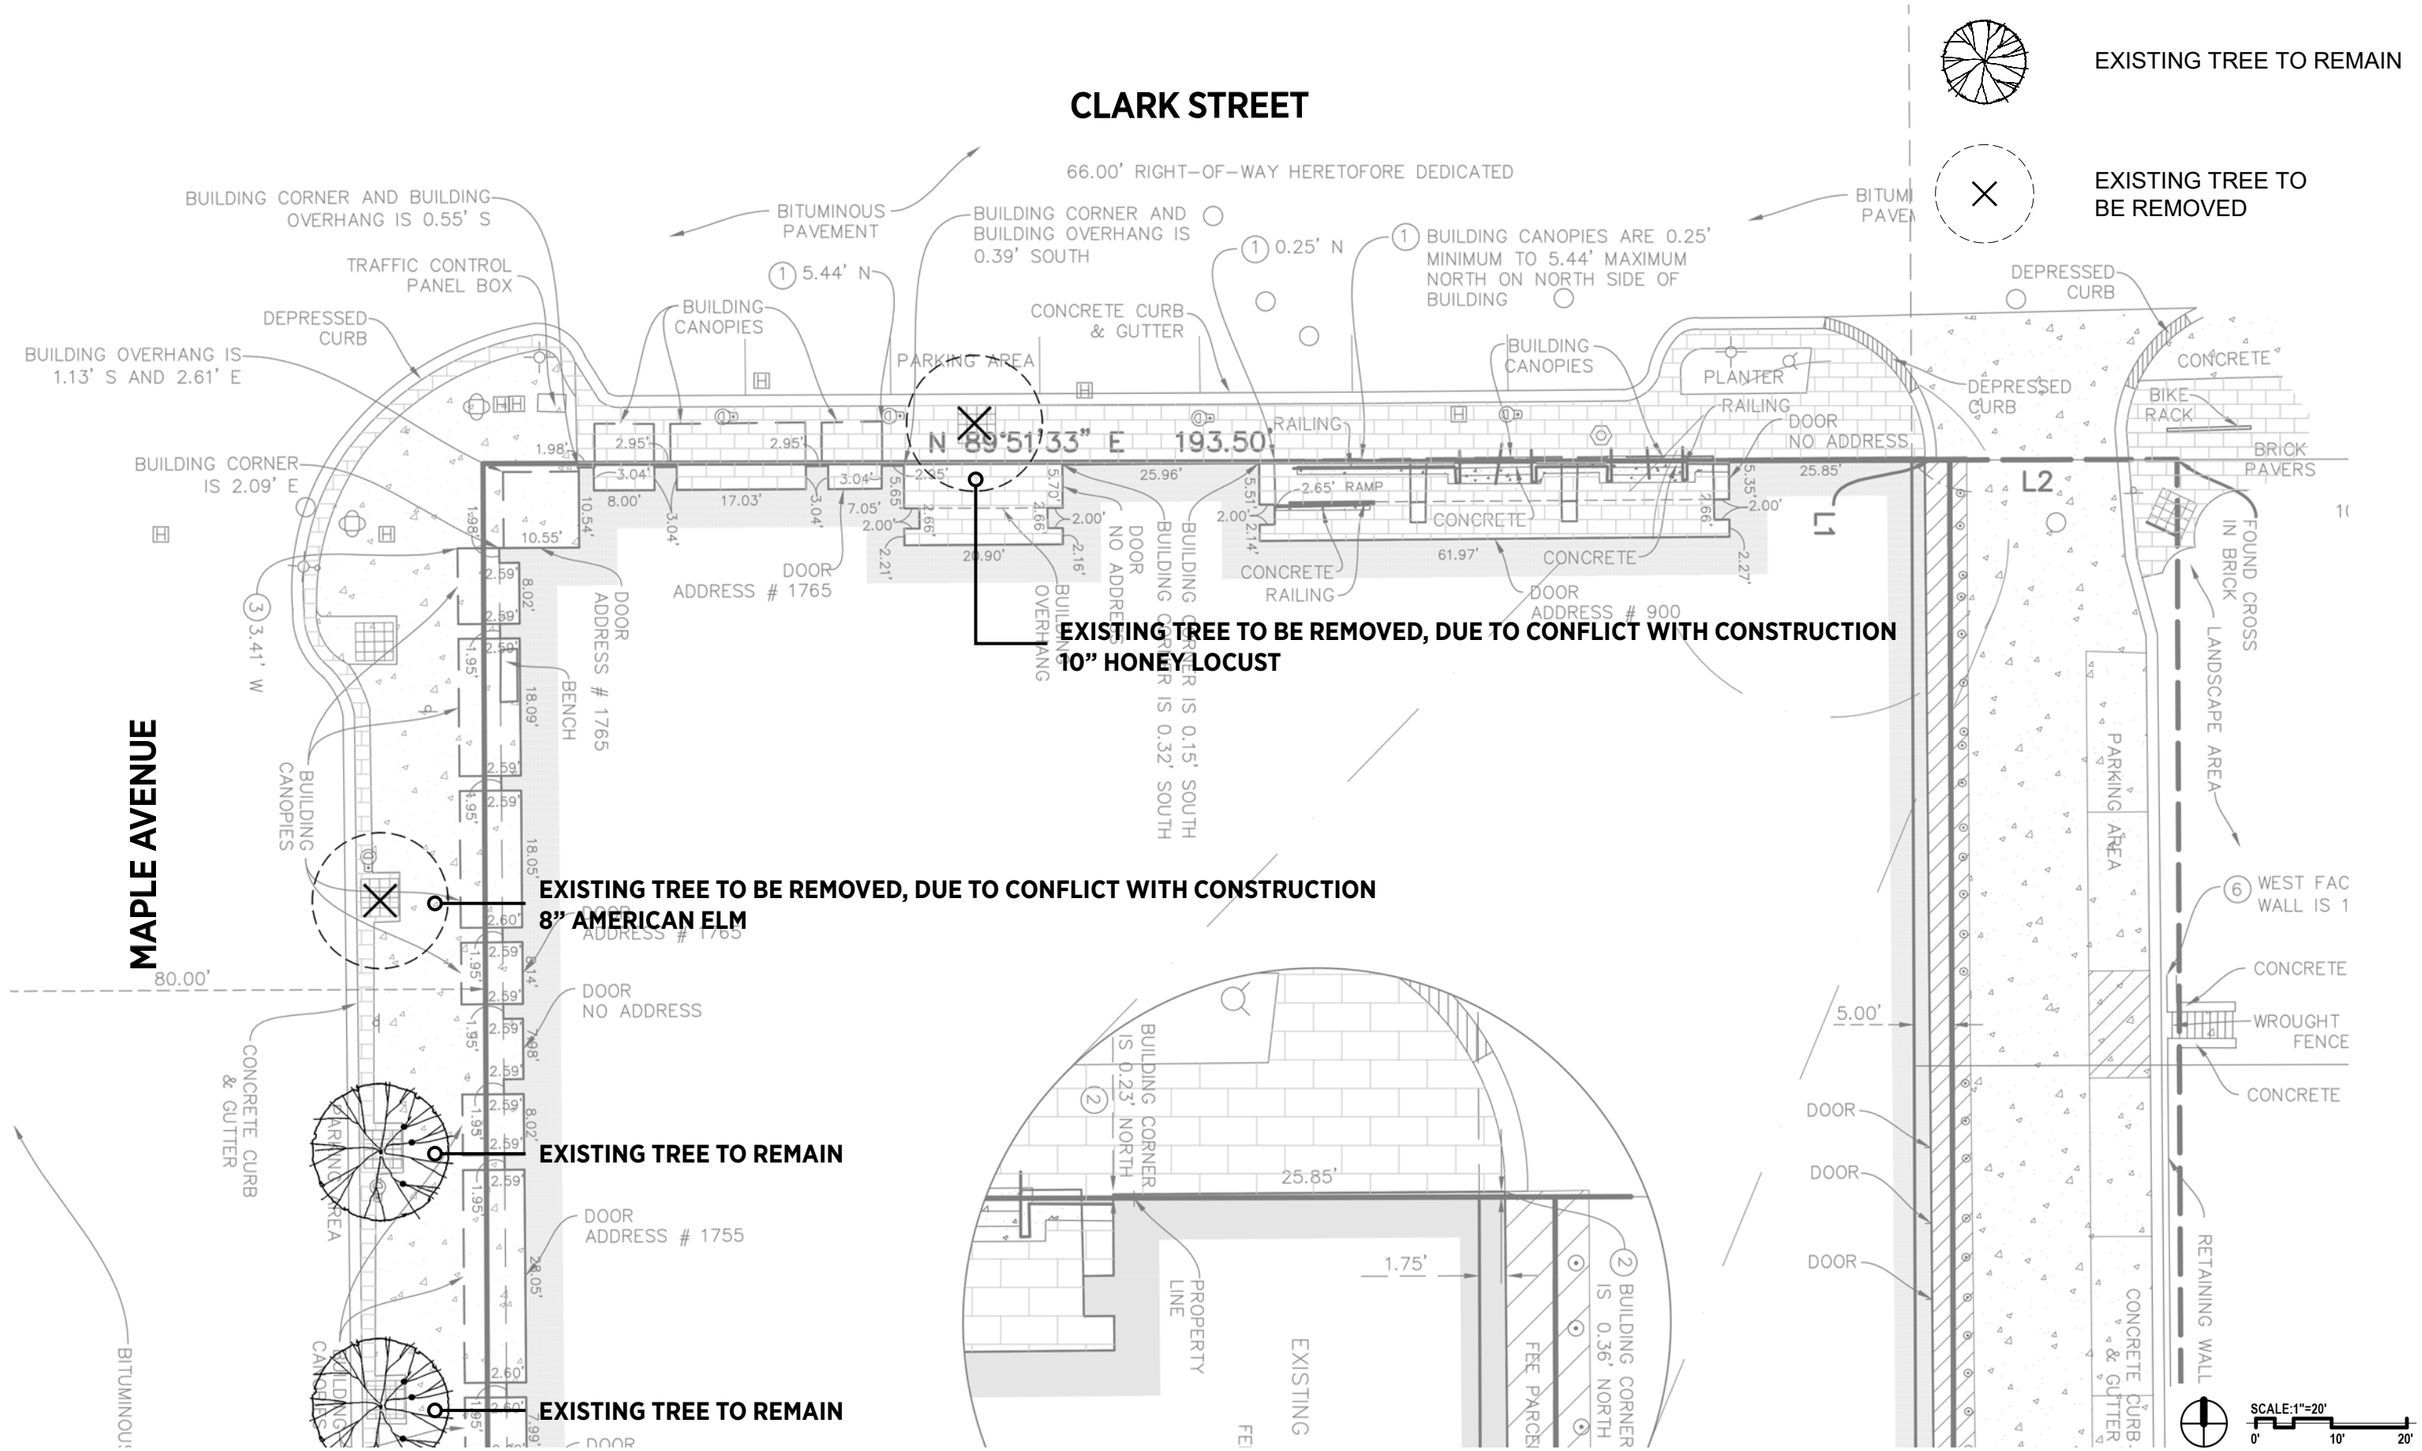
EXISTING TREE TO REMAIN
EXISTING TREE TO BE REMOVED
CLARK STREET
66.00' RIGHT-OF-WAY HERETOFORE DEDICATED
MAPLE AVENUE
BUILDING CORNER AND BUILDING OVERHANG IS 0.55' S
TRAFFIC CONTROL PANEL BOX
DEPRESSED CURB
BUILDING OVERHANG IS 1.13' S AND 2.61' E
BUILDING CORNER IS 2.09' E
3.41' W
BITUMINOUS PAVEMENT
5.44' N
BUILDING CANOPIES
BUILDING CORNER AND BUILDING OVERHANG IS 0.39' SOUTH
PARKING AREA
CONCRETE CURB & GUTTER
0.25' N
BUILDING CANOPIES ARE 0.25' MINIMUM TO 5.44' MAXIMUM NORTH ON NORTH SIDE OF BUILDING
N 89°51'33" E 193.50'
RAILING
PLANTER
DOOR NO ADDRESS
DOOR ADDRESS # 1765
DOOR ADDRESS # 1765 BENCH
DOOR NO ADDRESS
BUILDING OVERHANG
BUILDING CORNER IS 0.15' SOUTH
BUILDING CORNER IS 0.32' SOUTH
2.65' RAMP
CONCRETE
CONCRETE RAILING
DOOR ADDRESS # 900
L1
L2
DEPRESSED CURB
CONCRETE
BIKE RACK
BRICK PAVERS
FOUND CROSS IN BRICK
LANDSCAPE AREA
PARKING AREA
WEST FAC WALL IS 1
WROUGHT FENCE
RETAINING WALL
CONCRETE CURB & GUTTER
5.00'
DOOR
80.00'
EXISTING TREE TO BE REMOVED, DUE TO CONFLICT WITH CONSTRUCTION
10" HONEY LOCUST
EXISTING TREE TO BE REMOVED, DUE TO CONFLICT WITH CONSTRUCTION
8" AMERICAN ELM
EXISTING TREE TO REMAIN
EXISTING TREE TO REMAIN
BUILDING CORNER IS 0.23' NORTH
25.85'
1.75'
PROPERTY LINE
EXISTING
BUILDING CORNER IS 0.36' NORTH
SCALE:1"=20'
0'
10'
20'

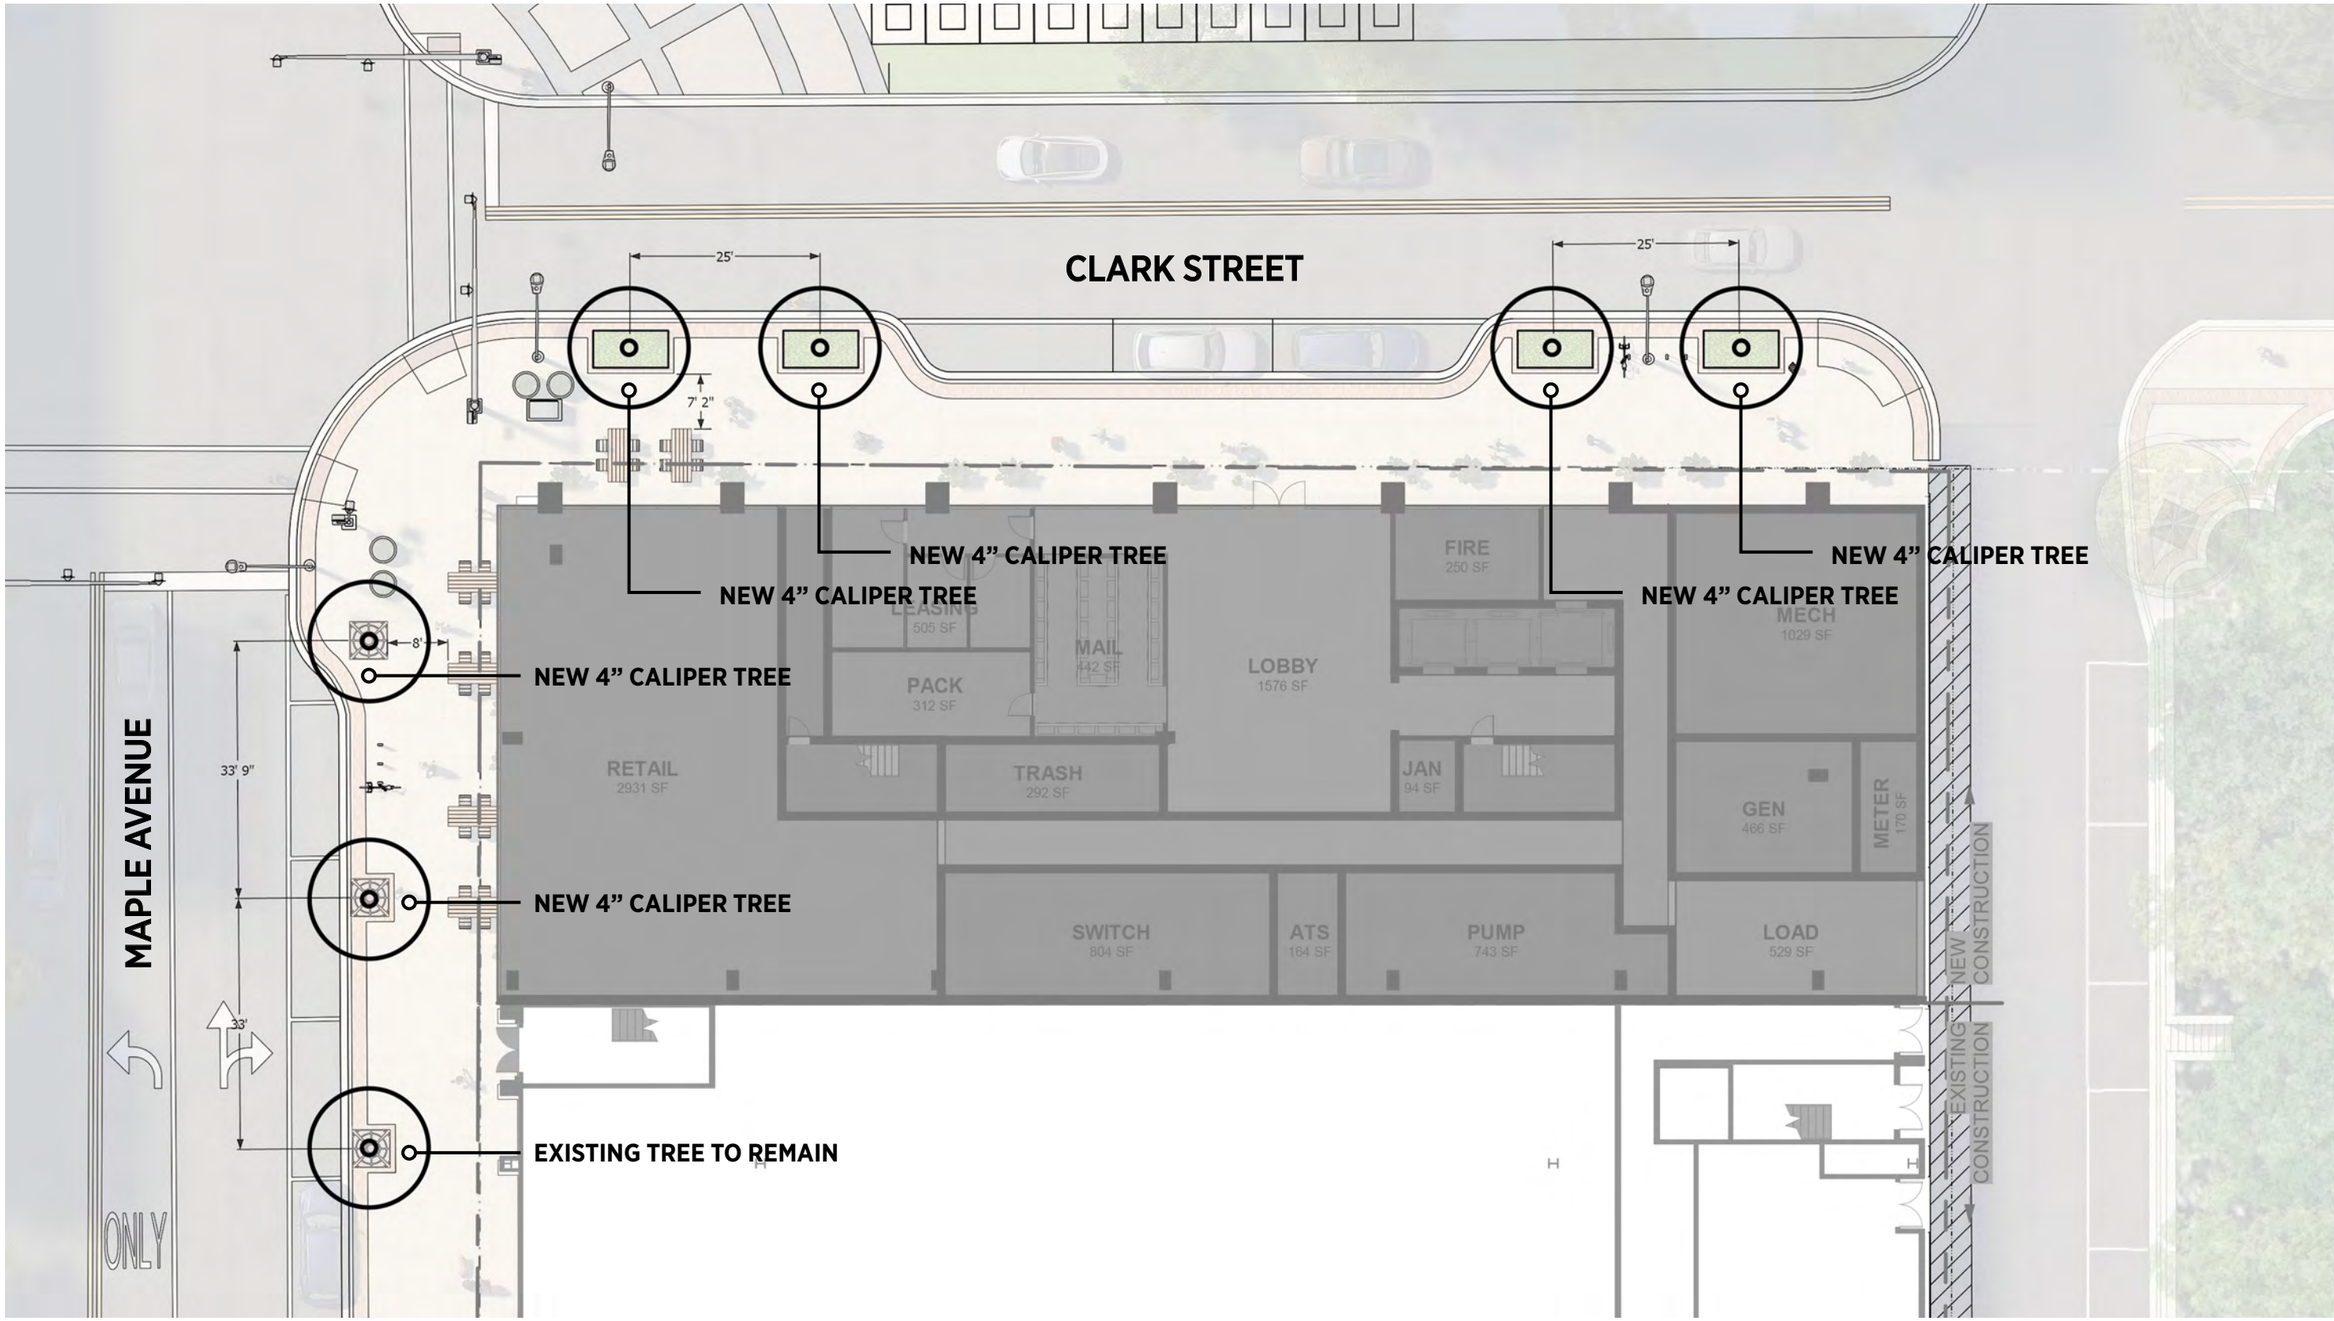

SCALE:1"=20'
0' 10' 20'

CHURCH STREET PLAZA

ANTUNOVICH ASSOCIATES • ARCHITECTURE, PLANNING, INTERIOR DESIGN • CONTINUUM DEVELOPMENT / LUXURY LIVING • DEVELOPER

LANDSCAPE PLAN

EVANSTON, ILLINOIS • JANUARY 16, 2025